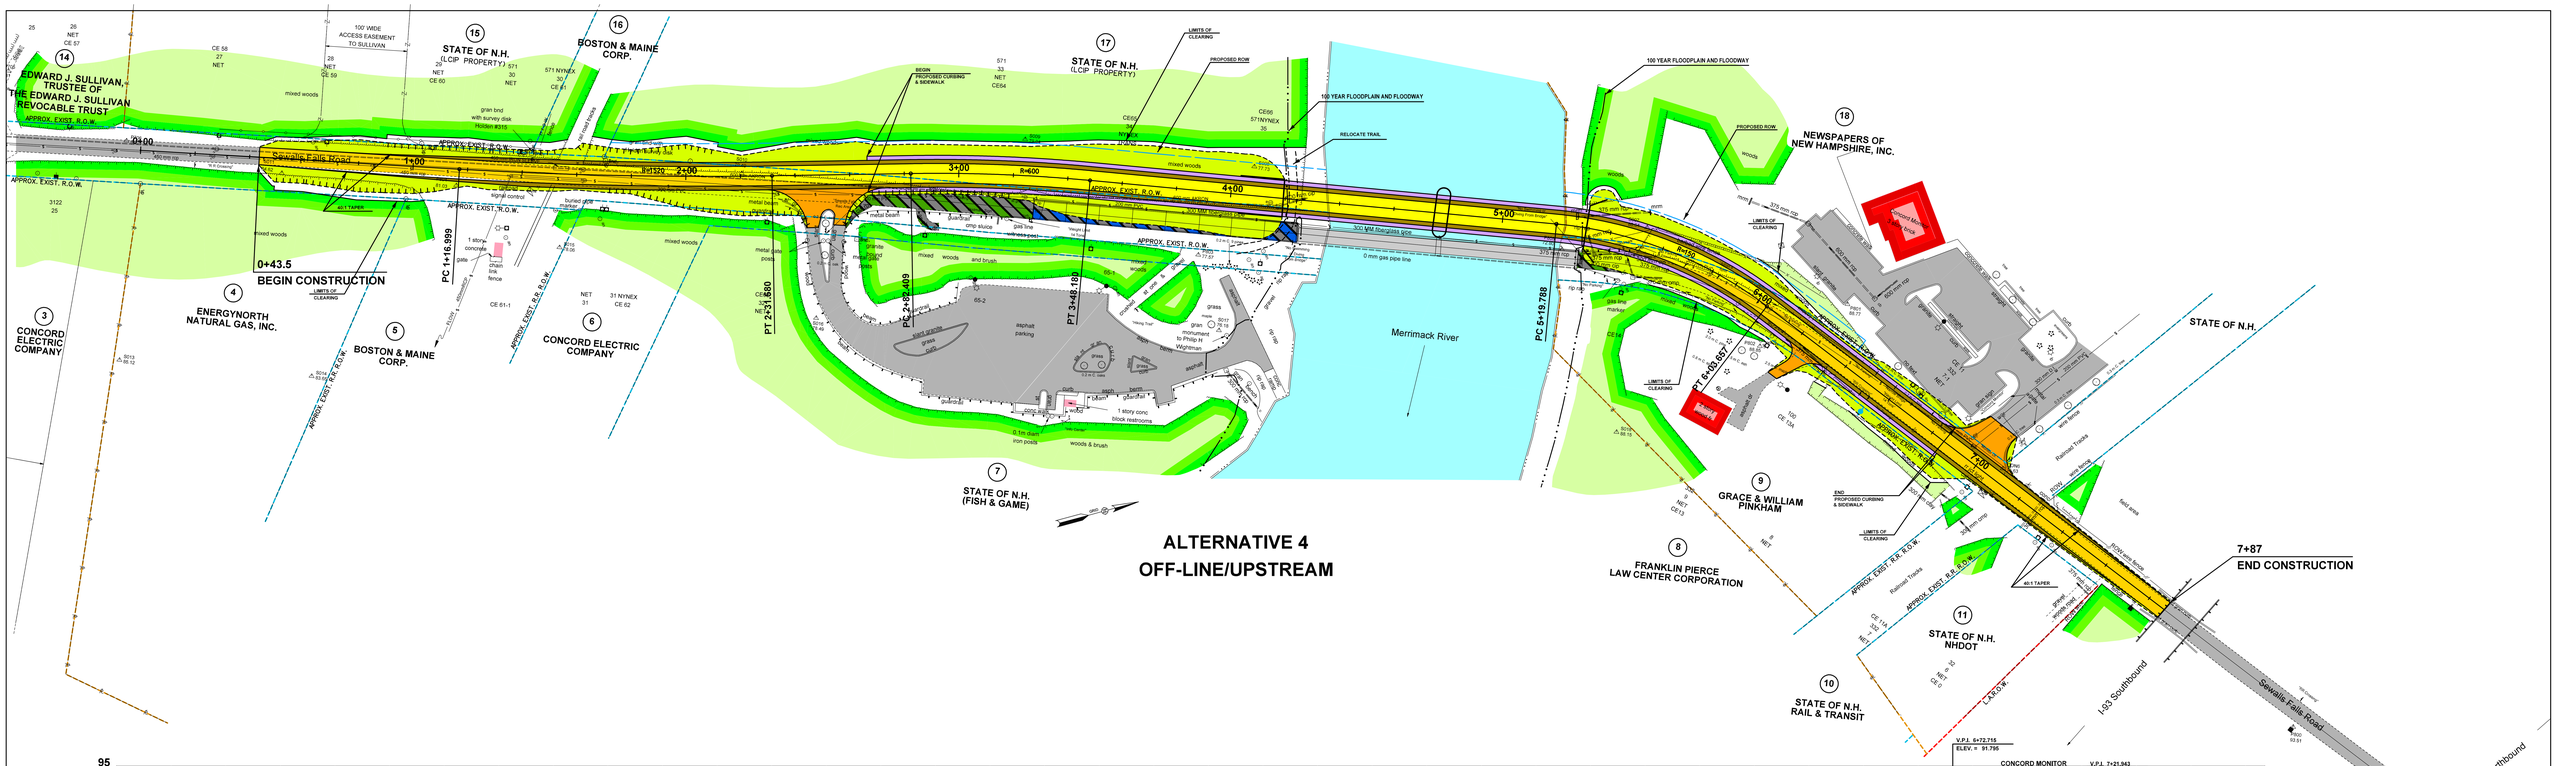

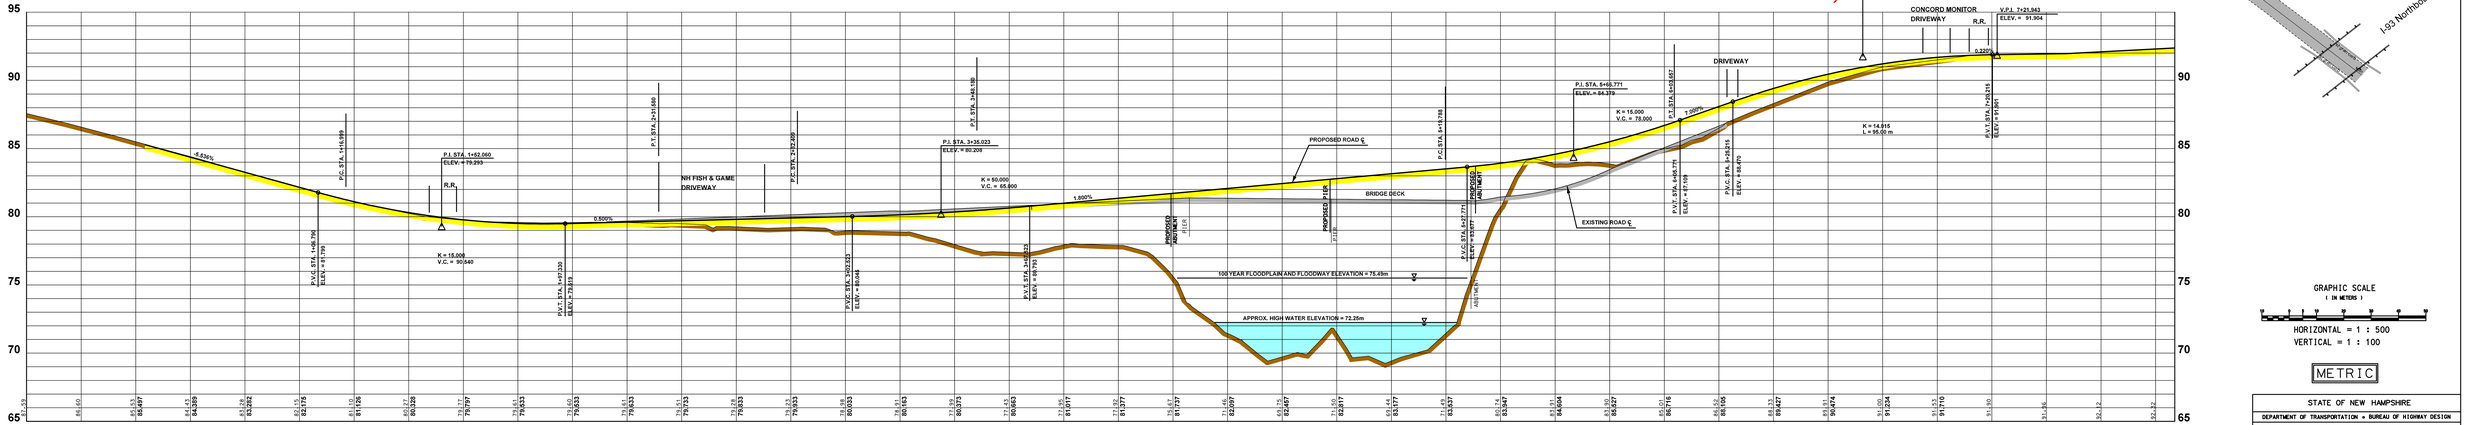

GRAPHIC SCALE
(IN METERS)

HORIZONTAL = 1 : 500
VERTICAL = 1 : 100

METRIC

STATE OF NEW HAMPSHIRE
DEPARTMENT OF TRANSPORTATION ▪ BUREAU OF HIGHWAY DESIGN

SEWALLS FALLS ROAD 12004
ALTERNATIVE 4

CLOUGH HARBOUR & ASSOCIATES LLP
ENGINEERS